Preliminary Concept Plan – Enhanced Grid

Silver Star Road

Complete Streets & Concept Development

1" = 80'

Palm Drive
Shopping Center
Post Office
Gas Station
Auto Sales
Silver Star Road
Church
Gas Station
Spur of West Orange Trail
Bank
Taylor Street
Spur of West Orange Trail
Vacant
Railroad
Shopping Center
Bluford Avenue
Bowness Avenue
Ocoee Apopka Road
Lee Street
TOLL 429
Body Shop
Auto Service
Franklin Street
Franklin Street
Spur of West Orange Trail
Gas Station
City Hall
See Inset "A"
Maguire Road
Taylor Street
Community Center

Inset "A"

E Crown Point Road
Franklin Street
TOLL 429

SILVER STAR RD
COMPLETE STREETS STUDY

metroplan orlando
A REGIONAL TRANSPORTATION PARTNERSHIP

ocoee
florida

HDR

Preliminary Typical Sections

Silver Star Road

Complete Streets & Concept Development

Ocoee Apopka Road

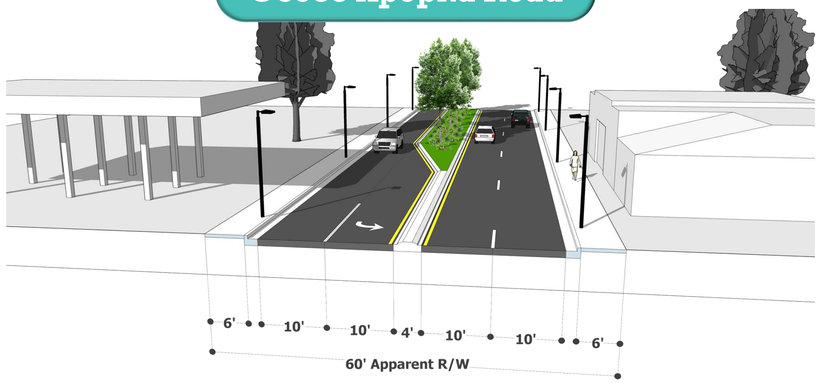

Taylor Street

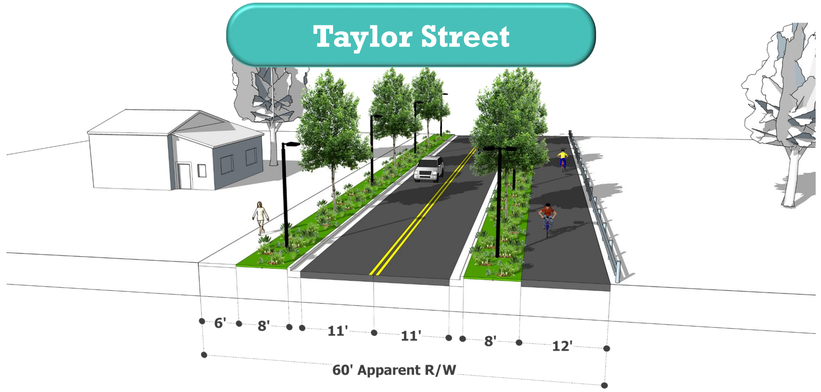

Bowness Avenue

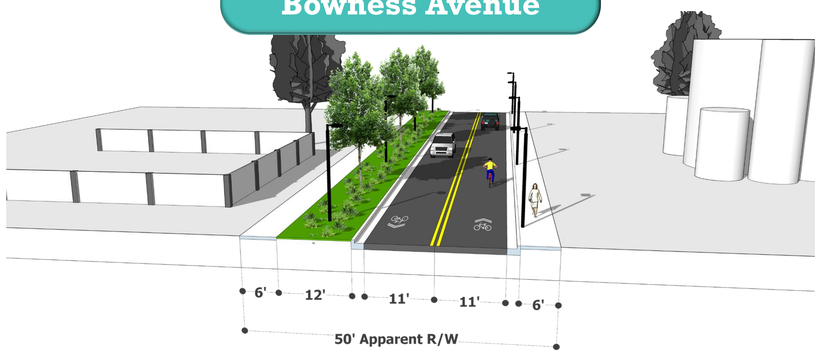

Silver Star Road

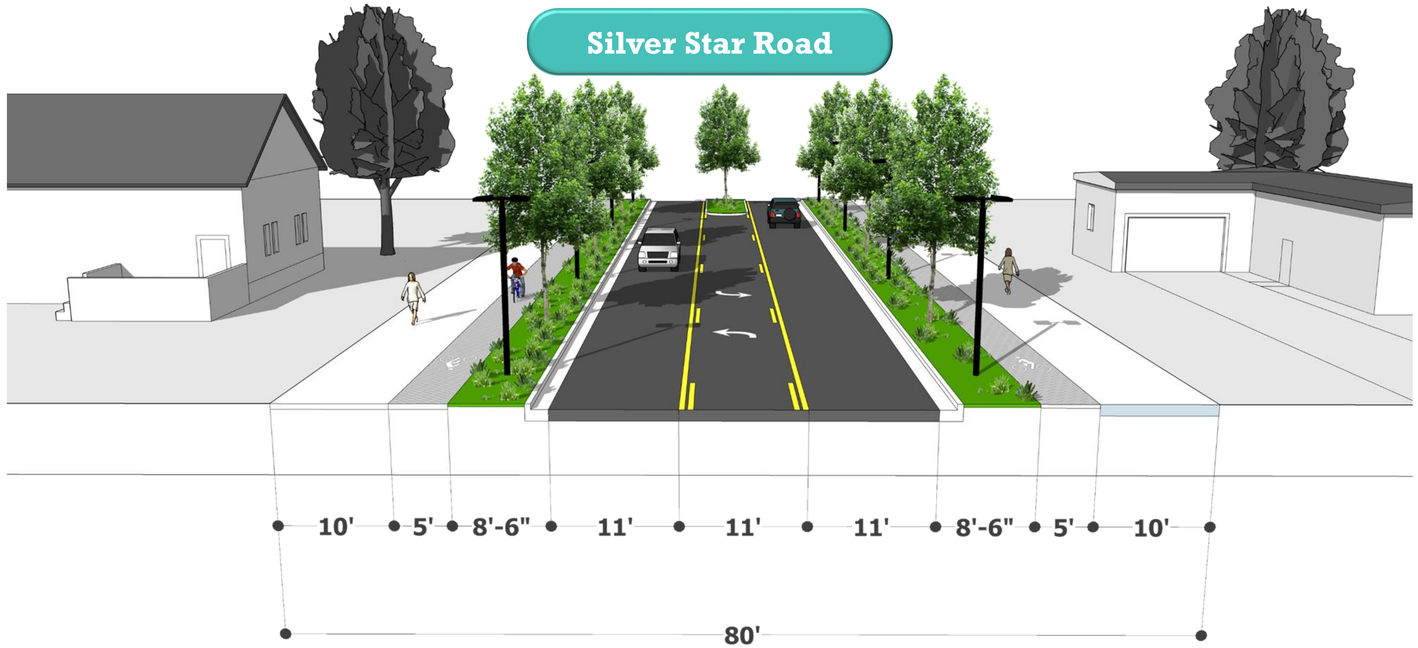

Franklin Street

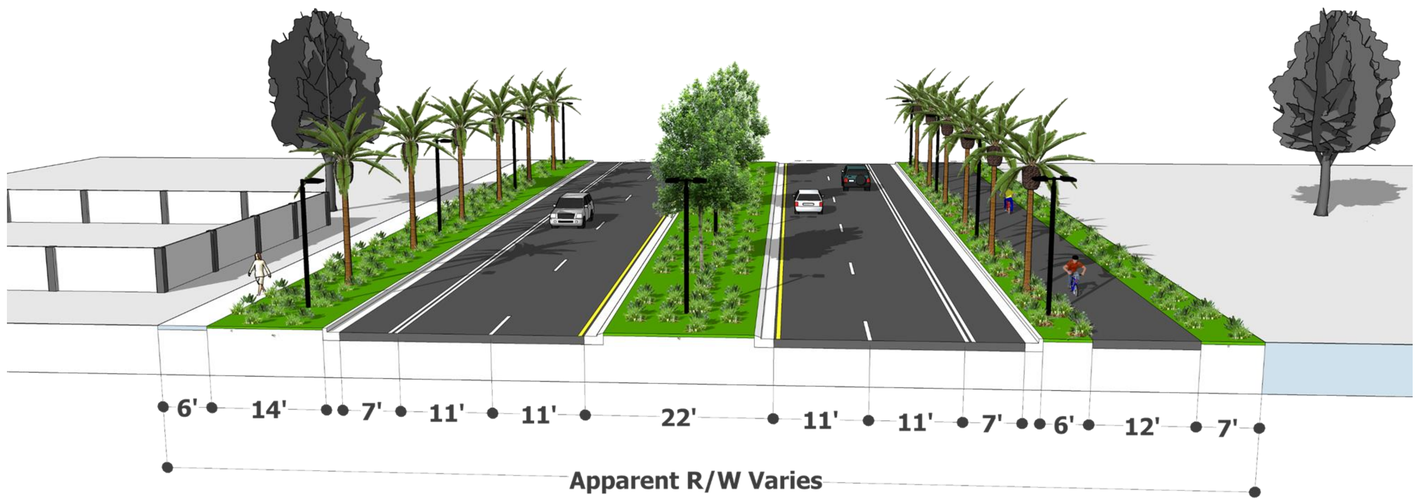

SILVER STAR RD
COMPLETE STREETS STUDY

metroplan orlando
A REGIONAL TRANSPORTATION PARTNERSHIP

ocoee
florida

HDR

Preliminary Concept Renderings

Silver Star Road

Complete Streets & Concept Development

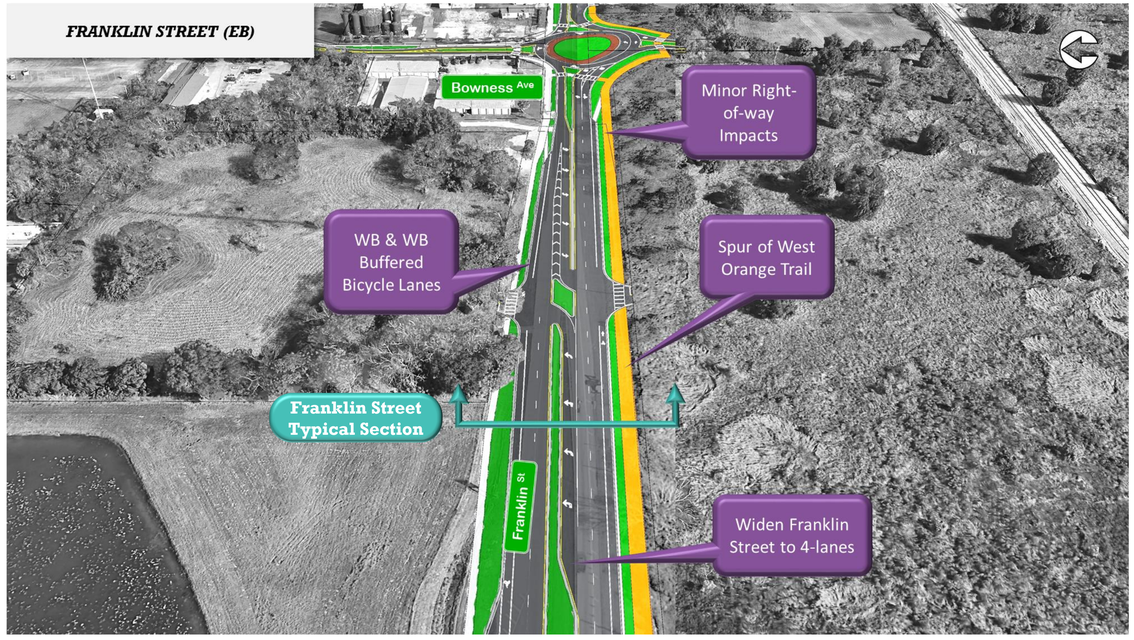

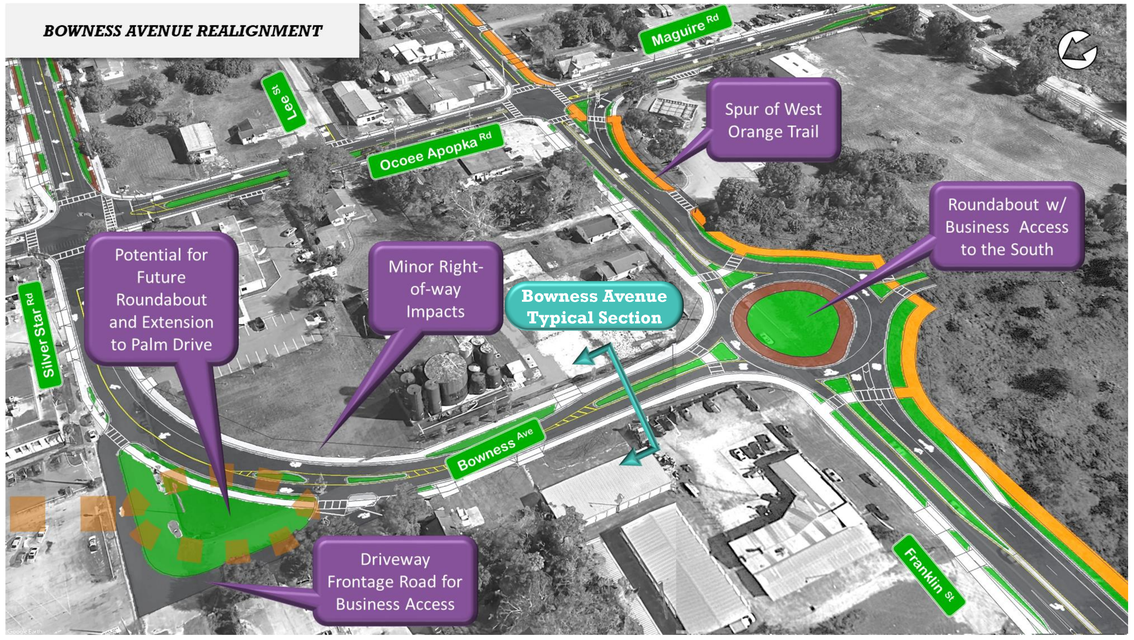

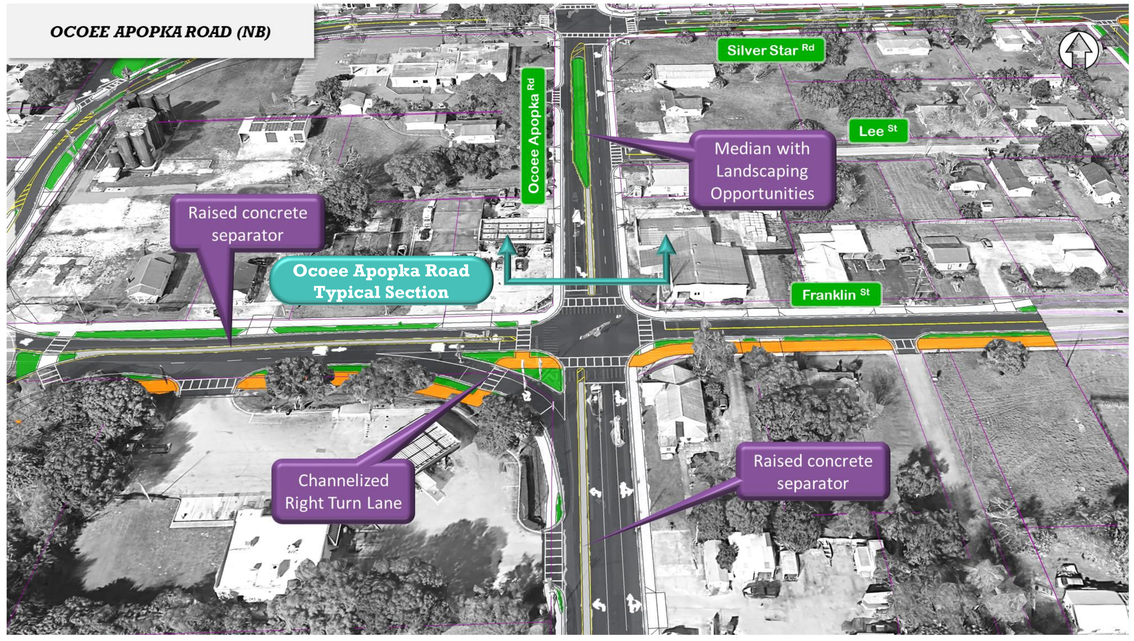

SILVER STAR RD
COMPLETE STREETS STUDY

metroplan orlando
A REGIONAL TRANSPORTATION PARTNERSHIP

ocoee
florida

HDR